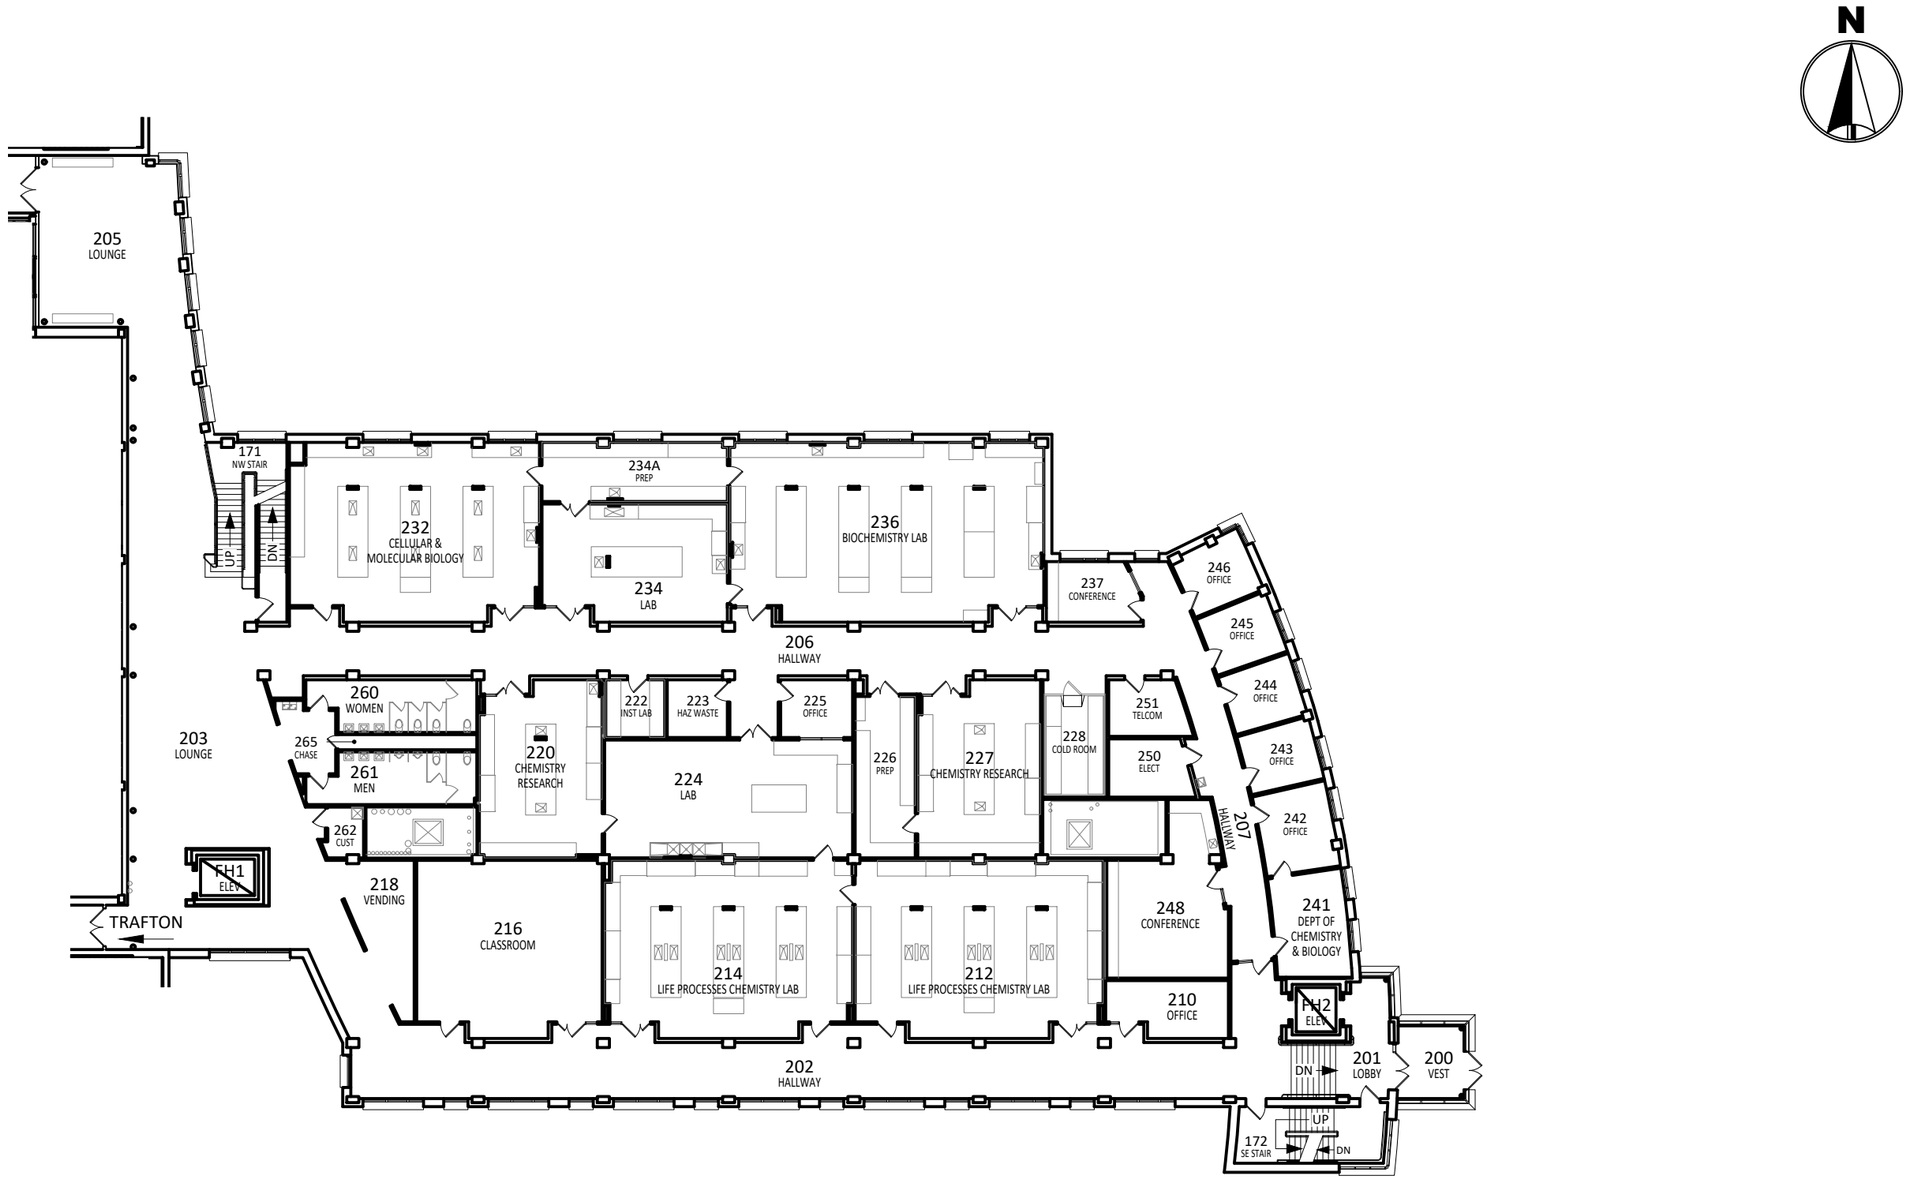

0 25' 50'
SCALE FEET

MINNESOTA STATE UNIVERSITY
MANKATO
PLANNING & CONSTRUCTION

FORD HALL
SECOND FLOOR
FLOOR PLAN

DRAWN BY: G. BORCHERT April 2021

N:\Facilities Management\Planning And Construction\MSU Bldg Dwg\WH TR FH\WH TR FH BLDG.dwg, 4/7/2021 11:54 AM